CLEO 230

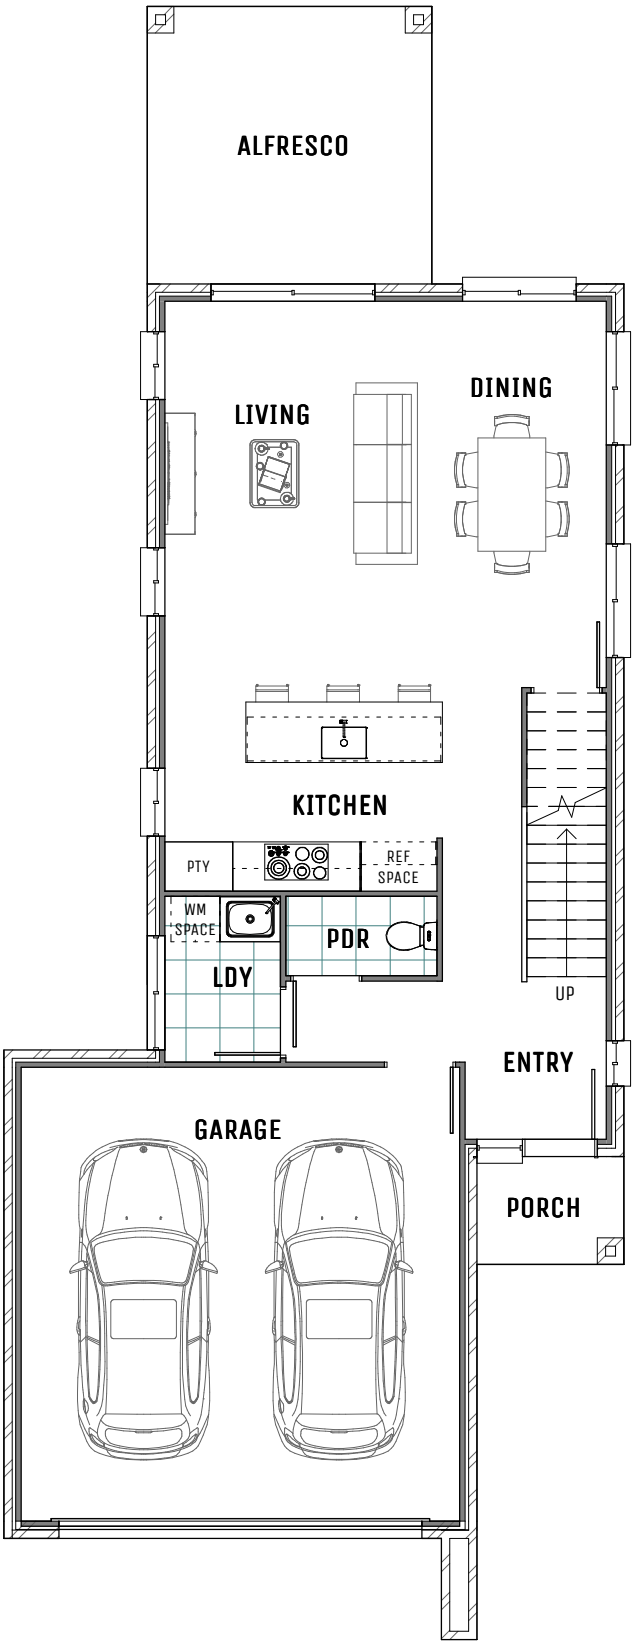

GROUND FLOOR PLAN

1:100

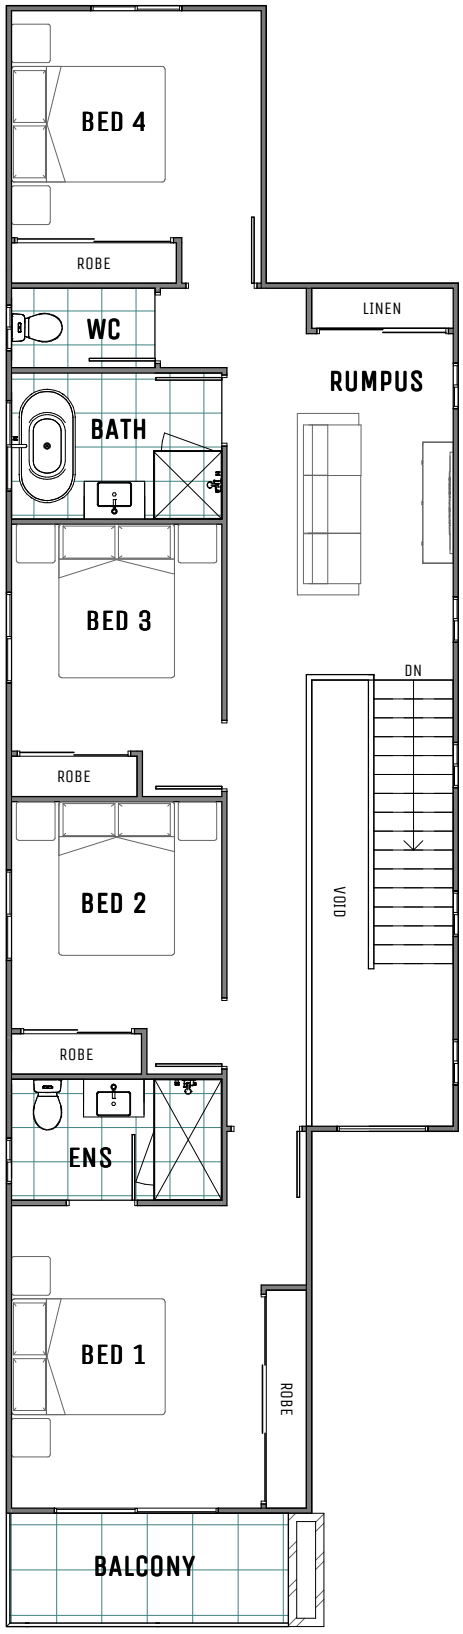

FIRST FLOOR PLAN

1:100