CLEO 240

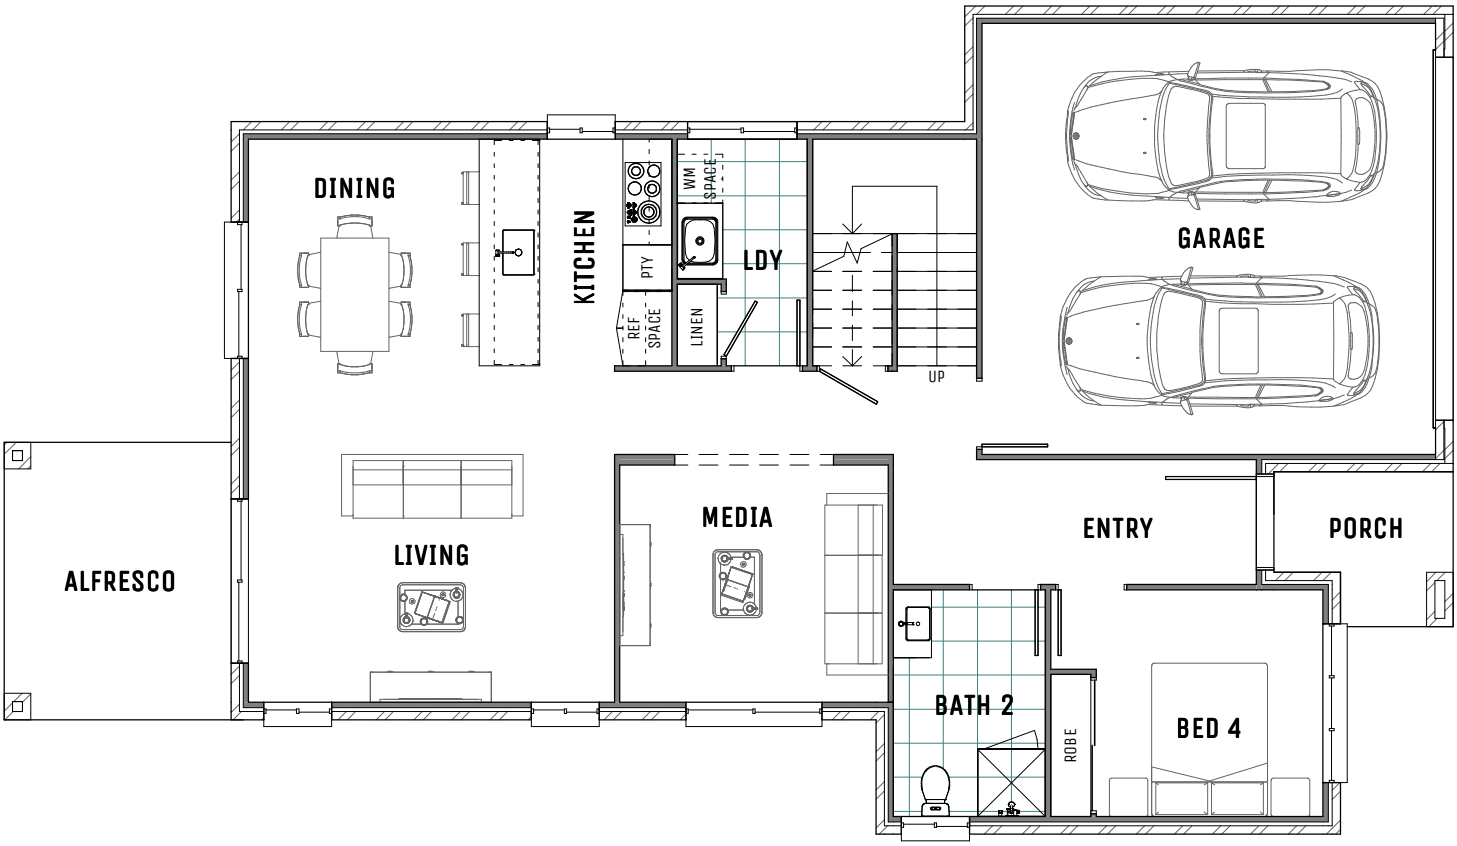

GROUND FLOOR PLAN

1 : 100

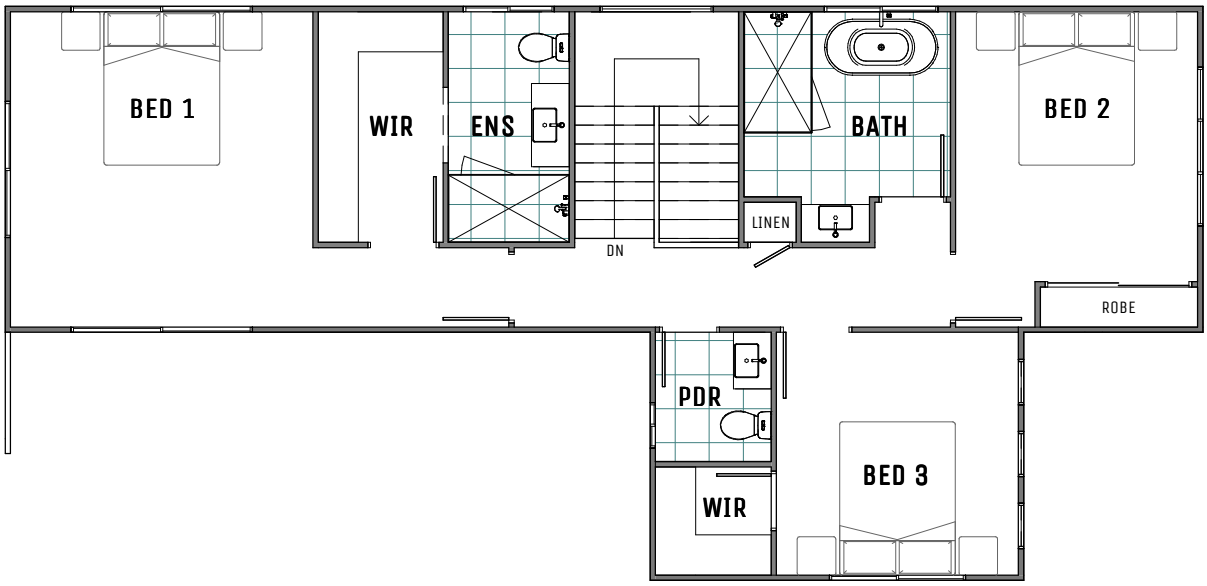

FIRST FLOOR PLAN

1 : 100